

© copyright_date . a TE Connectivity Ltd. company. All Rights Reserved.


REVISIONS					
P	LTR	DESCRIPTION	DATE	DWN	APVD
	A	INITIAL RELEASE	29JAN2019	WQR	CW
	A1	ECR-19-003681	19MAR2019	SR	CW
	B	ECR-23-195672	23MAY2024	BS	CW

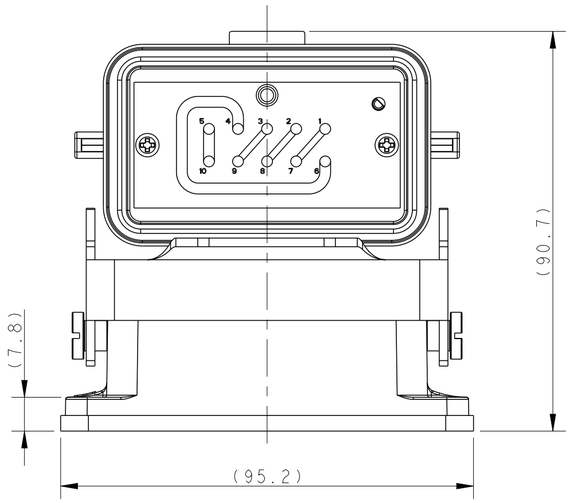

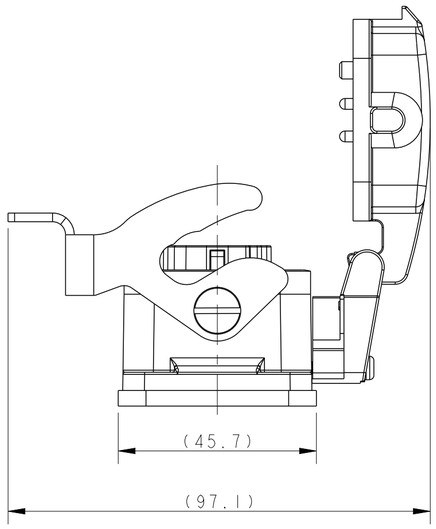


NOTES:
1. TECHNICAL CHARACTERISTICS:
   HOUSING MATERIAL: DIE CAST ALUMINIUM ALLOY
   RATED VOLTAGE: 500 V
   RATED CURRENT: 16 A
   RATED IMPULSE VOLTAGE: 6 KV
   POLLUTION DEGREE: 3
   FLAMMABILITY: UL94V-0
   MATING CYCLES: 500 CYCLES
   WIRE RANGE: 0.5-2.5 mm2 (20-14 AWG)
   CONTACT TYPE: SPRING CONTACT


注释：
1. 技术参数：
   壳体材料： 铝合金
   额定电压： 500V
   额定电流： 16A
   额定脉冲电压： 6 KV
   污染等级： 3
   阻燃等级： UL94V-0
   插拔次数： 500次
   接线范围： 0.5-2.5 mm2 (20-14 AWG)
   接线类型： 弹片型

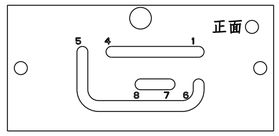



TYPE 2 T2120100212-000,PCB SHORT CIRCUIT BOARD (1-4,5-6)
OTHER REFER TO TYPE 1
类型2 T2120100212-000,回路短接电路板 (1-4,5-6短接)
其它同类型1

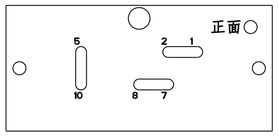

TYPE 3 T2120100214-000,PCB SHORT CIRCUIT BOARD (1-2,7-8,5-10)
OTHER REFER TO TYPE 1
类型3 T2120100214-000,回路短接电路板 (1-2,7-8,5-10短接)
其它同类型1

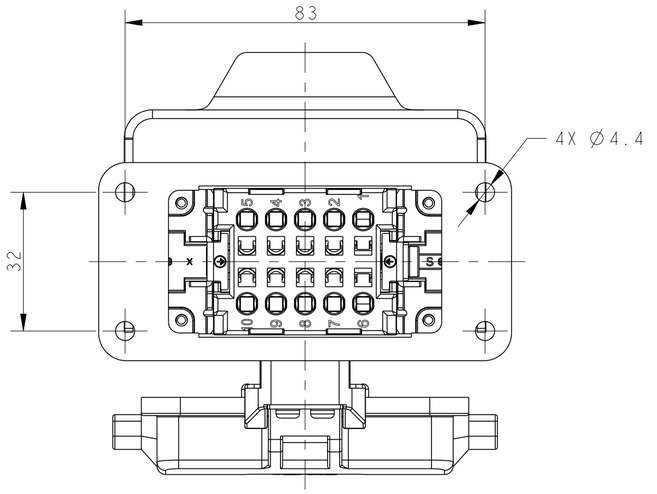


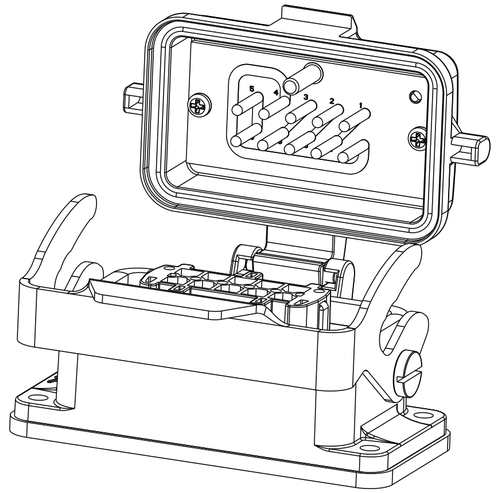

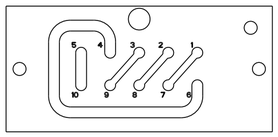

TYPE 1 T2120100207-000,PCB SHORT CIRCUIT BOARD (1-7,2-8,3-9,4-6,5-10)

类型1 T2120100207-000,回路短接电路板 (1-7,2-8,3-9,4-6,5-10短接)

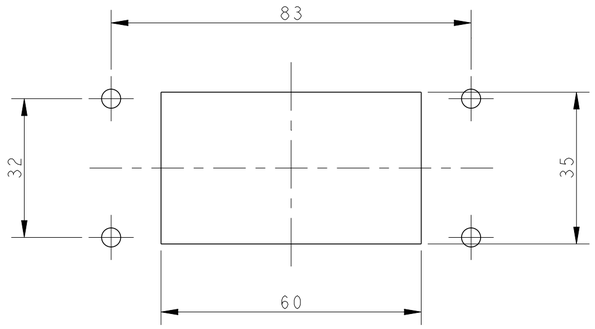

PANEL CUT OUT

	ASSEMBLY PART NUMBER 成品料号	ASSEMBLY PART DESCRIPTION 成品描述	TYPE 类型
	T2120100207-000	ZGG-10DT (1-7/2-8/3-9/4-6/5-10)	HIOB ELEVATOR MAINTENANCE BOX WITH INSERT (1-7/2-8/3-9/4-6/5-10) HIOB电梯检修盒插座含芯件,(1-7/2-8/3-9/4-6/5-10)	TYPY 1
OBSOLETE	~~T2120100212-000~~	~~ZGG-10DT (1-4/5-6)~~	HIOB ELEVATOR MAINTENANCE BOX WITH INSERT (1-4/5-6) HIOB电梯检修盒插座含芯件,(1-4/5-6)	~~TYPY 2~~
	~~T2120100214-000~~	~~ZGG-10DT (1-2/7-8/5-10)~~	HIOB ELEVATOR MAINTENANCE BOX WITH INSERT (1-2/7-8/5-10) HIOB电梯检修盒插座含芯件,(1-2/7-8/5-10)	~~TYPY 3~~

THIS DRAWING IS A CONTROLLED DOCUMENT.

DIMENSIONS: mm

TOLERANCES UNLESS OTHERWISE SPECIFIED:
0 PLC ±-
1 PLC ±-
2 PLC ±-
3 PLC ±-
4 PLC ±-
ANGLES ±-

MATERIAL -
-

FINISH -
-

DWN 29JAN2019 WENQING RAO
CHK 29JAN2019 GINO YAO
APVD 29JAN2019 CHRIS WANG
PRODUCT SPEC -
APPLICATION SPEC -
WEIGHT -

TE Connectivity

NAME ZGG-10DT

SIZE	CAGE CODE	DRAWING NO	RESTRICTED TO
A2	-	C-T2120100 2XX000	

CUSTOMER DRAWING

SCALE 1:1 SHEET 1 OF 1 REV B